

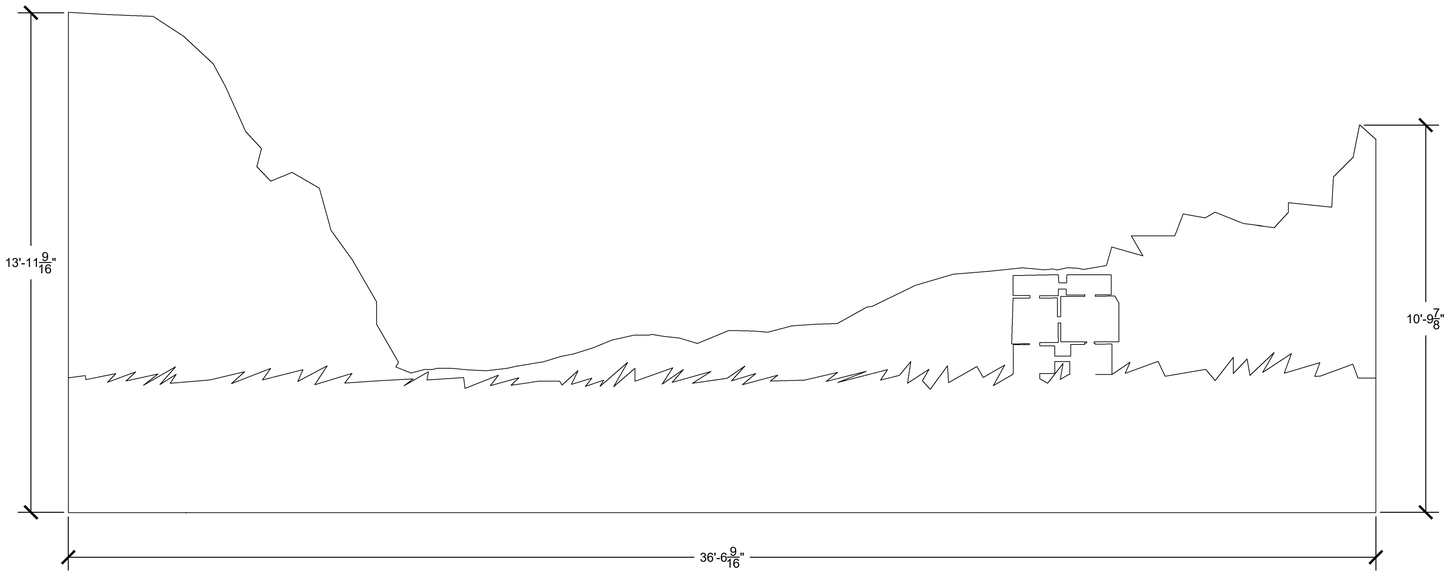



1 / BD1 — Backdrop Flats Designer Front View — 1/2" = 1'-0"

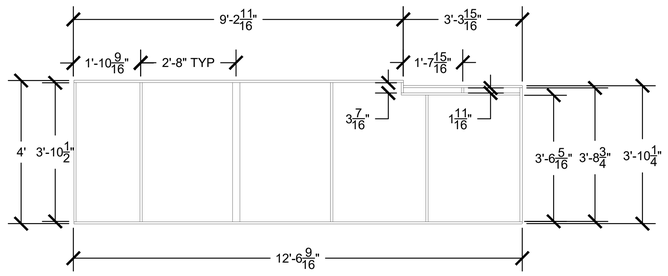


3 / BD1 — Flat 101 Framing — Standard Hollywood Construction 1/2" = 1'-0"

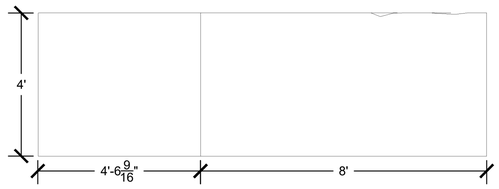


4 / BD1 — Flat 101 Skin — Standard Lauan Skin 1/2" = 1'-0"

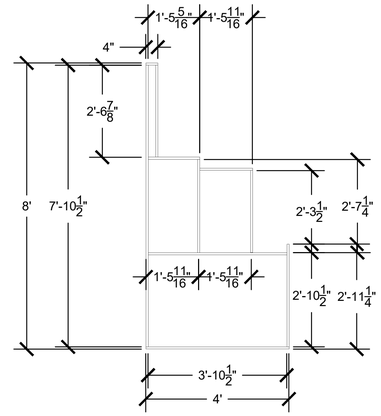

5 / BD1 — Flat 202 Framing — Standard Hollywood Cosntruction 1/2" = 1'-0"

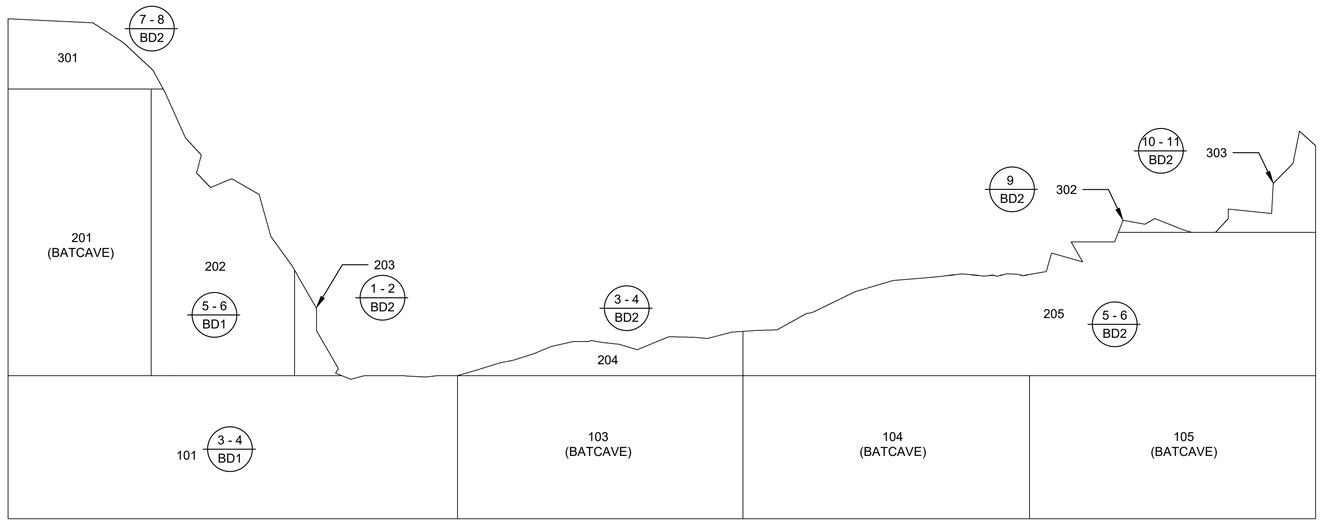

1 / BD1 — Backdrop Flats Breakdown — 4x 4x8 flats from Batcave — 1/2" = 1'-0"

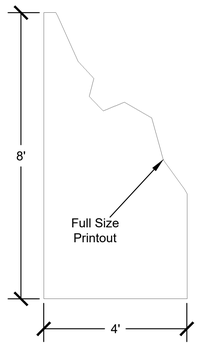


6 / BD1 — Flat 202 Skin — Standard Lauan Skin 1/2" = 1'-0"


See TD with questions

Plate #:	WV Public Theatre
BD1	Waitress
	Backdrop Flats
Director: Kelly Kitchens	Technical Director: A. Bender
Designer: Jess Ford	Drafter: A. Bender
Date:	Scale:
5/8/2025	As Noted


C:\Users\abbym\OneDrive\Desktop\WVPT 2025\Waitress\AB Waitress.dwg

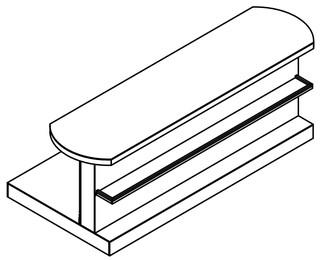

1 DC1 Rear Iso Overview 1/2" = 1'-0"

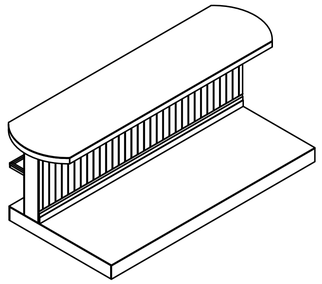


2 DC1 Front Iso Overview 1/2" = 1'-0"

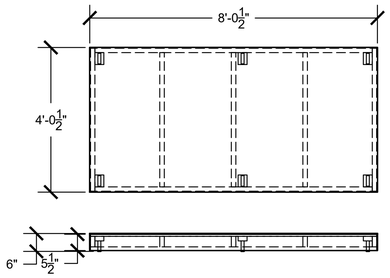


3 DC1 Counter Wagon
Stock 4'x8' Platform 1/2" = 1'-0"

Use 6x stock blue swivel casters to get wagon to 5 3/4" height before covering four sides and top with 1/4" MDF skin.

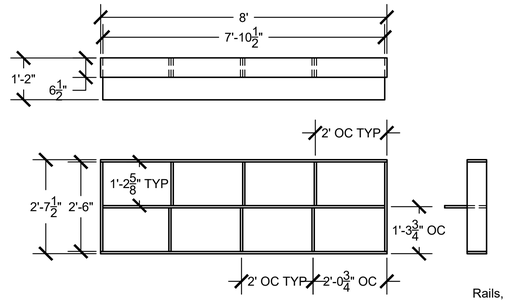


4 DC1 Counter Base Framing
1x8 and CDX 1/2" = 1'-0"


Rails, stiles, and vertical toggles are 1x8, center toggle is 3/4 CDX

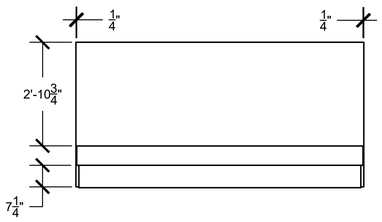


5 DC1 Counter Base Placement on Wagon
Bolt down in 6-8 places, stagger bolts 1/2" = 1'-0"

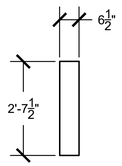

6 DC1 Counter Base Sides
Cut 2- glue and NC to attach 1/2" = 1'-0"

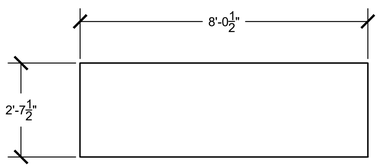

7 DC1 Counter Base Front
Cut 1, glue and NC to attach 1/2" = 1'-0"

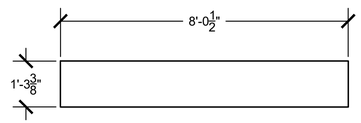


8 DC1 Counter Base Back
Cut 2, glue and NC to attach 1/2" = 1'-0"

9 DC1 Shelf Covering
Cut 1- 1/4" MDF 1/2" = 1'-0"


10 DC1 Shelf Facing
Cut 2- 1/4" MDF 1/2" = 1'-0"

11 DC1 Shelf Lip
Cut 2- 3/4" MDF- MITER CORNERS 1/2" = 1'-0"


12 DC1 Counter Front Baseboard
Cut 1- 1/2" MDF 1/2" = 1'-0"

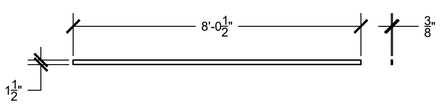


13 DC1 Counter Front Baseboard
Cut 2- 1x Pine PLANED TO 3/8" 1/2" = 1'-0"

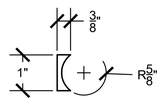


14 DC1 Counter Front Baseboard Routed Trim
Make 1 from one of DC1-13 6" = 1'-0"

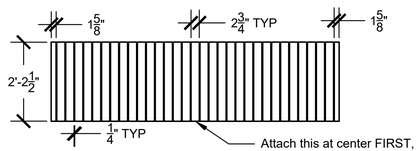


15 DC1 Counter Front Trim
Make 1 set (31 at 3", 2 at 1 5/8")- 1/4" MDF 1/2" = 1'-0"

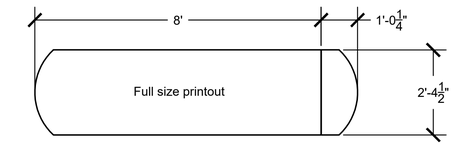


16 DC1 Countertop Bottom & Top
Cut 2- CDX 1/2" = 1'-0"

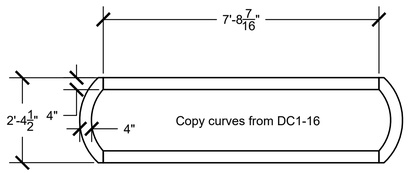

17 DC1 Countertop Middle
Cut 1- CDX 1/2" = 1'-0"

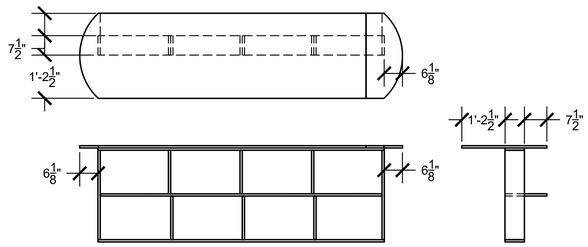


18 DC1 Countertop Placement
Layer Middle and Top above this with glue and screws 1/2" = 1'-0"

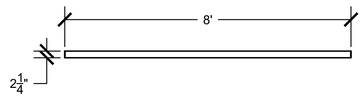

Attach w/ glue and NC staples

19 DC1 Countertop Trim
Make 3- 1/4" MDF 1/2" = 1'-0"

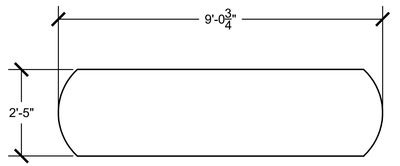


20 DC1 Countertop Surface
Make 1- Route to top with 1/4" MDF 1/2" = 1'-0"


See TD with questions

Plate #: DC1	WV Public Theatre
	Waitress
	Diner Counter
Director: Kelly Kitchens	Technical Director: A. Bender
Designer: Jess Ford	Drafter: A. Bender
Date: 5/13/2025	Scale: As Noted


C:\Users\abbym\OneDrive\Desktop\WVPT 2025\Waitress\AB Waitress.dwg

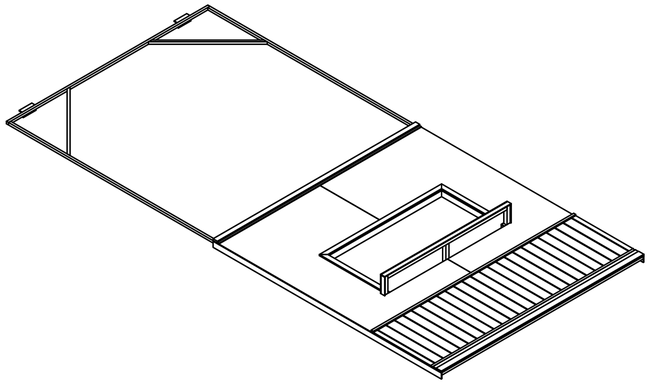


1 CW 1 Whole Unit Iso Overview — 1/2" = 1'-0"

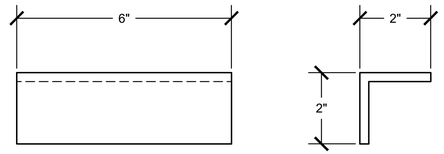


2 CW 1 Whole Unit Iso Overview — Drill holes in one side to match track carriers — 6" = 1'-0"

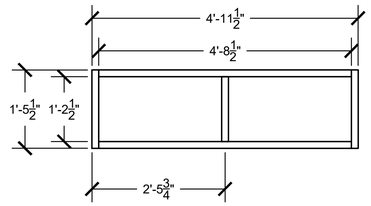


3 CW 1 Sill Framing — 1 1/2" Box DO NOT WELD ALL TOGETHER YET — 3/4" = 1'-0"

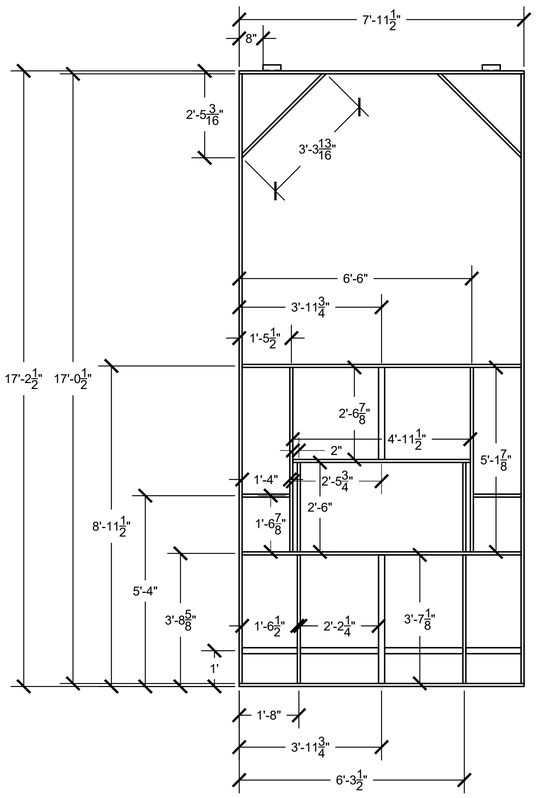

3 CW 1 Unit Framing — 1x1 and 1x2 box — 1/2" = 1'-0"

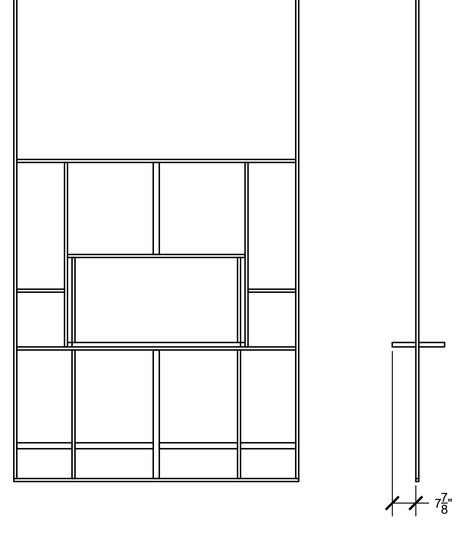


4 CW 1 Sill Placement — SILL MUST BE WELDED AROUND MAIN FRAME — 1/2" = 1'-0"

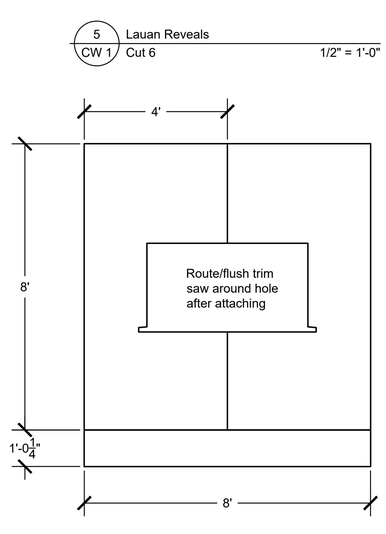


5 CW 1 Lauan Reveals — Cut 6 — 1/2" = 1'-0"

6 CW 1 Lauan Reveals — Cut 6 — 1/2" = 1'-0"

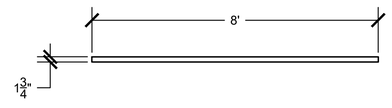

7 CW 1 Lauan Sill Reveals — Cut 1, attach on all sides DS of wall — 1/2" = 1'-0"

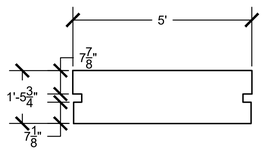

May need to cut in half to get it on the sill- that's totally acceptable.


8 CW 1 Sill Rop — Lauan, Cut 1 — 1/2" = 1'-0"

All facings to be attached with liquid nail and tek screws


See TD with questions

Plate #:	WV Public Theatre
CW1	Waitress
	Cal's Wall
Director: Kelly Kitchens	Technical Director: A. Bender
Designer: Jess Ford	Drafter: A. Bender
Date: 5/13/2025	Scale: As Noted


C:\Users\abbym\OneDrive\Desktop\WV\PT 2025\Waitress\AB Waitress.dwg

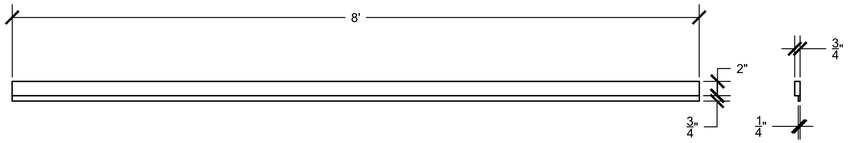


1 CW 2 — Cal's Wall Crown Moulding
MDF- note thicknesses — 1/2" = 1'-0"

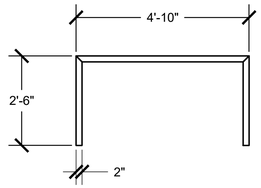


2 CW 2 — Cal's Wall Window Trim
1/2" MDF — 1/2" = 1'-0"

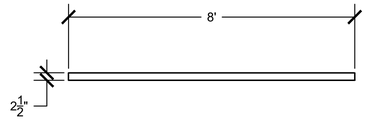


3 CW 2 — Cal's Wall Baseboard Bottom
1/2" MDF — 1/2" = 1'-0"

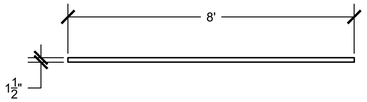


4 CW 2 — Cal's Wall Baseboard Top/Mid
1x pine PLANE TO 3/8"- MAKE 2 — 1/2" = 1'-0"

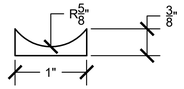


5 CW 2 — Cal's Wall Baseboard Top Profile
1x pine PLANE TO 3/8" — Full Size

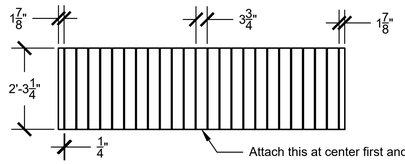

6 CW 2 — Cal's Wall Planking
1/4" MDF — 1/2" = 1'-0"

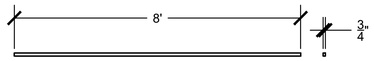

7 CW 2 — Cal's Wall Chair Rail
3/4" MDF — 1/2" = 1'-0"

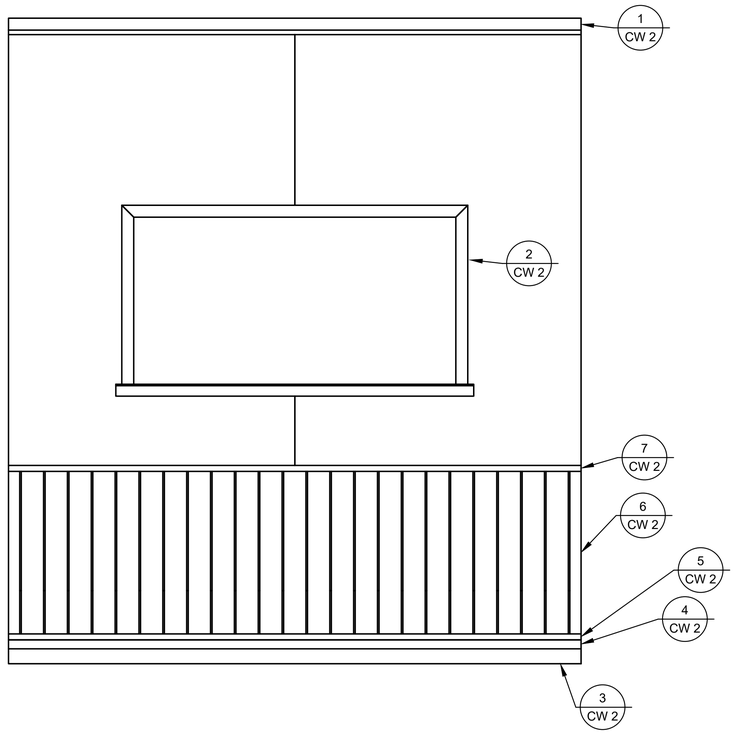

8 CW 2 — Cal's Wall Trim Layout
1" = 1'-0"

See TD with questions

Plate #: CW2	WV Public Theatre
	Waitress
	Cal's Wall
Director: Kelly Kitchens	Technical Director: A. Bender
Designer: Jess Ford	Drafter: A. Bender
Date: 5/13/2025	Scale: As Noted

C:\Users\abbym\OneDrive\Desktop\WVPT 2025\Waitress\AB Waitress.dwg